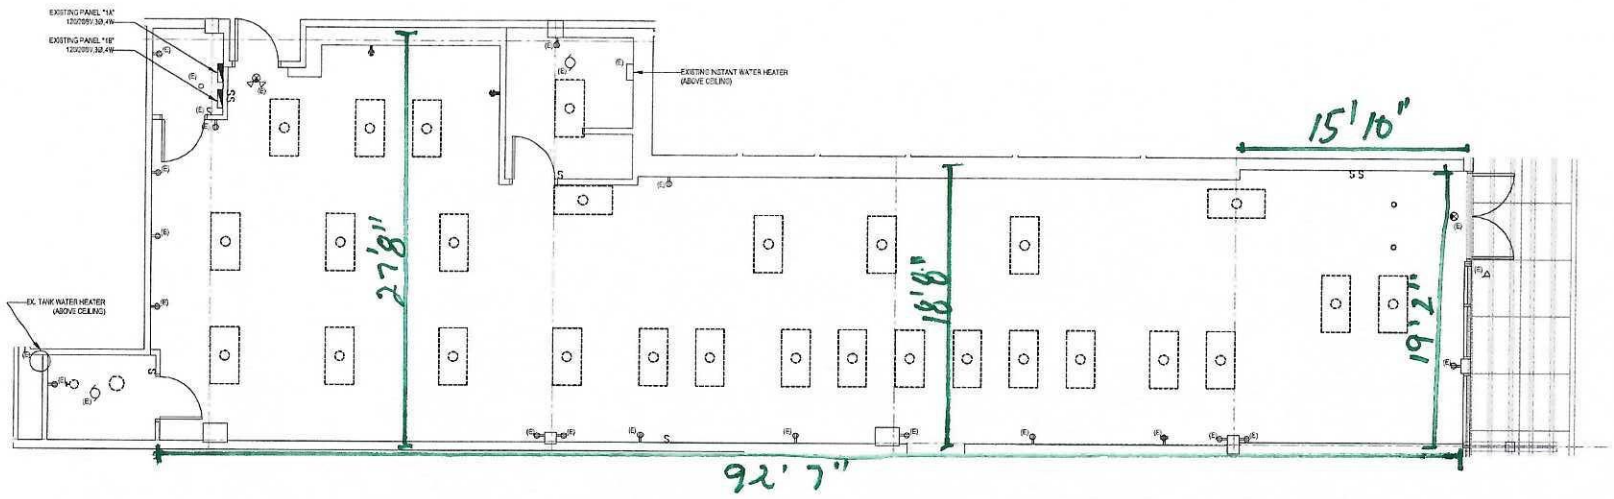

1 ED-1 PARTIAL FIRST FLOOR PLAN – ELECTRICAL DEMOLITION
SCALE: 1/4"=1'-0"

NOTES:

1. DEVICES SHOWN AS THIN AND CONTINUOUS ARE EXISTING TO REMAIN. DEVICES SHOWN AS THICK AND DASHED ARE EXISTING TO BE DEMOLISHED.
2. DEVICES SHOWN FOR DEMOLITION: REMOVE ALL DEVICES, CONDUCTORS, CONDUIT, ETC. BACK TO SOURCE PANEL.
3. DEVICES SHOWN AS EXISTING TO REMAIN: MAINTAIN CIRCUIT AND CIRCUIT CONNECTION. VERIFY PROPER OPERATION.
4. CIRCUIT BREAKER SERVING CIRCUIT BECOMING INACTIVE SHALL BE LABELED AS "SPARE"

JOHN R. FARINA P.E.
PENNSYLVANIA P.E. #083569

REVISIONS

NO.	DATE	DESCRIPTION
A	03.21.19	ISSUED FOR PERMIT

DATE: 03/13/19
SCALE: 1/4" = 1'-0"
PROJECT NO.: 19EC069
DRAWN BY: BAS

WSFS MORTGAGE – RENOVATION
ONE DEVON SQUARE – FLOOR ONE
724 W. LANCASTER AVENUE
WAYNE, PA 19087

DEDC
DESIGN ECONOMICS CONSULTANTS
www.DedcInc.com
515 South Chapel St.
Newark, DE 19711
Phone: 302.738.1112
DEDC # 18039

ELECTRICAL DEMOLITION

ED-1