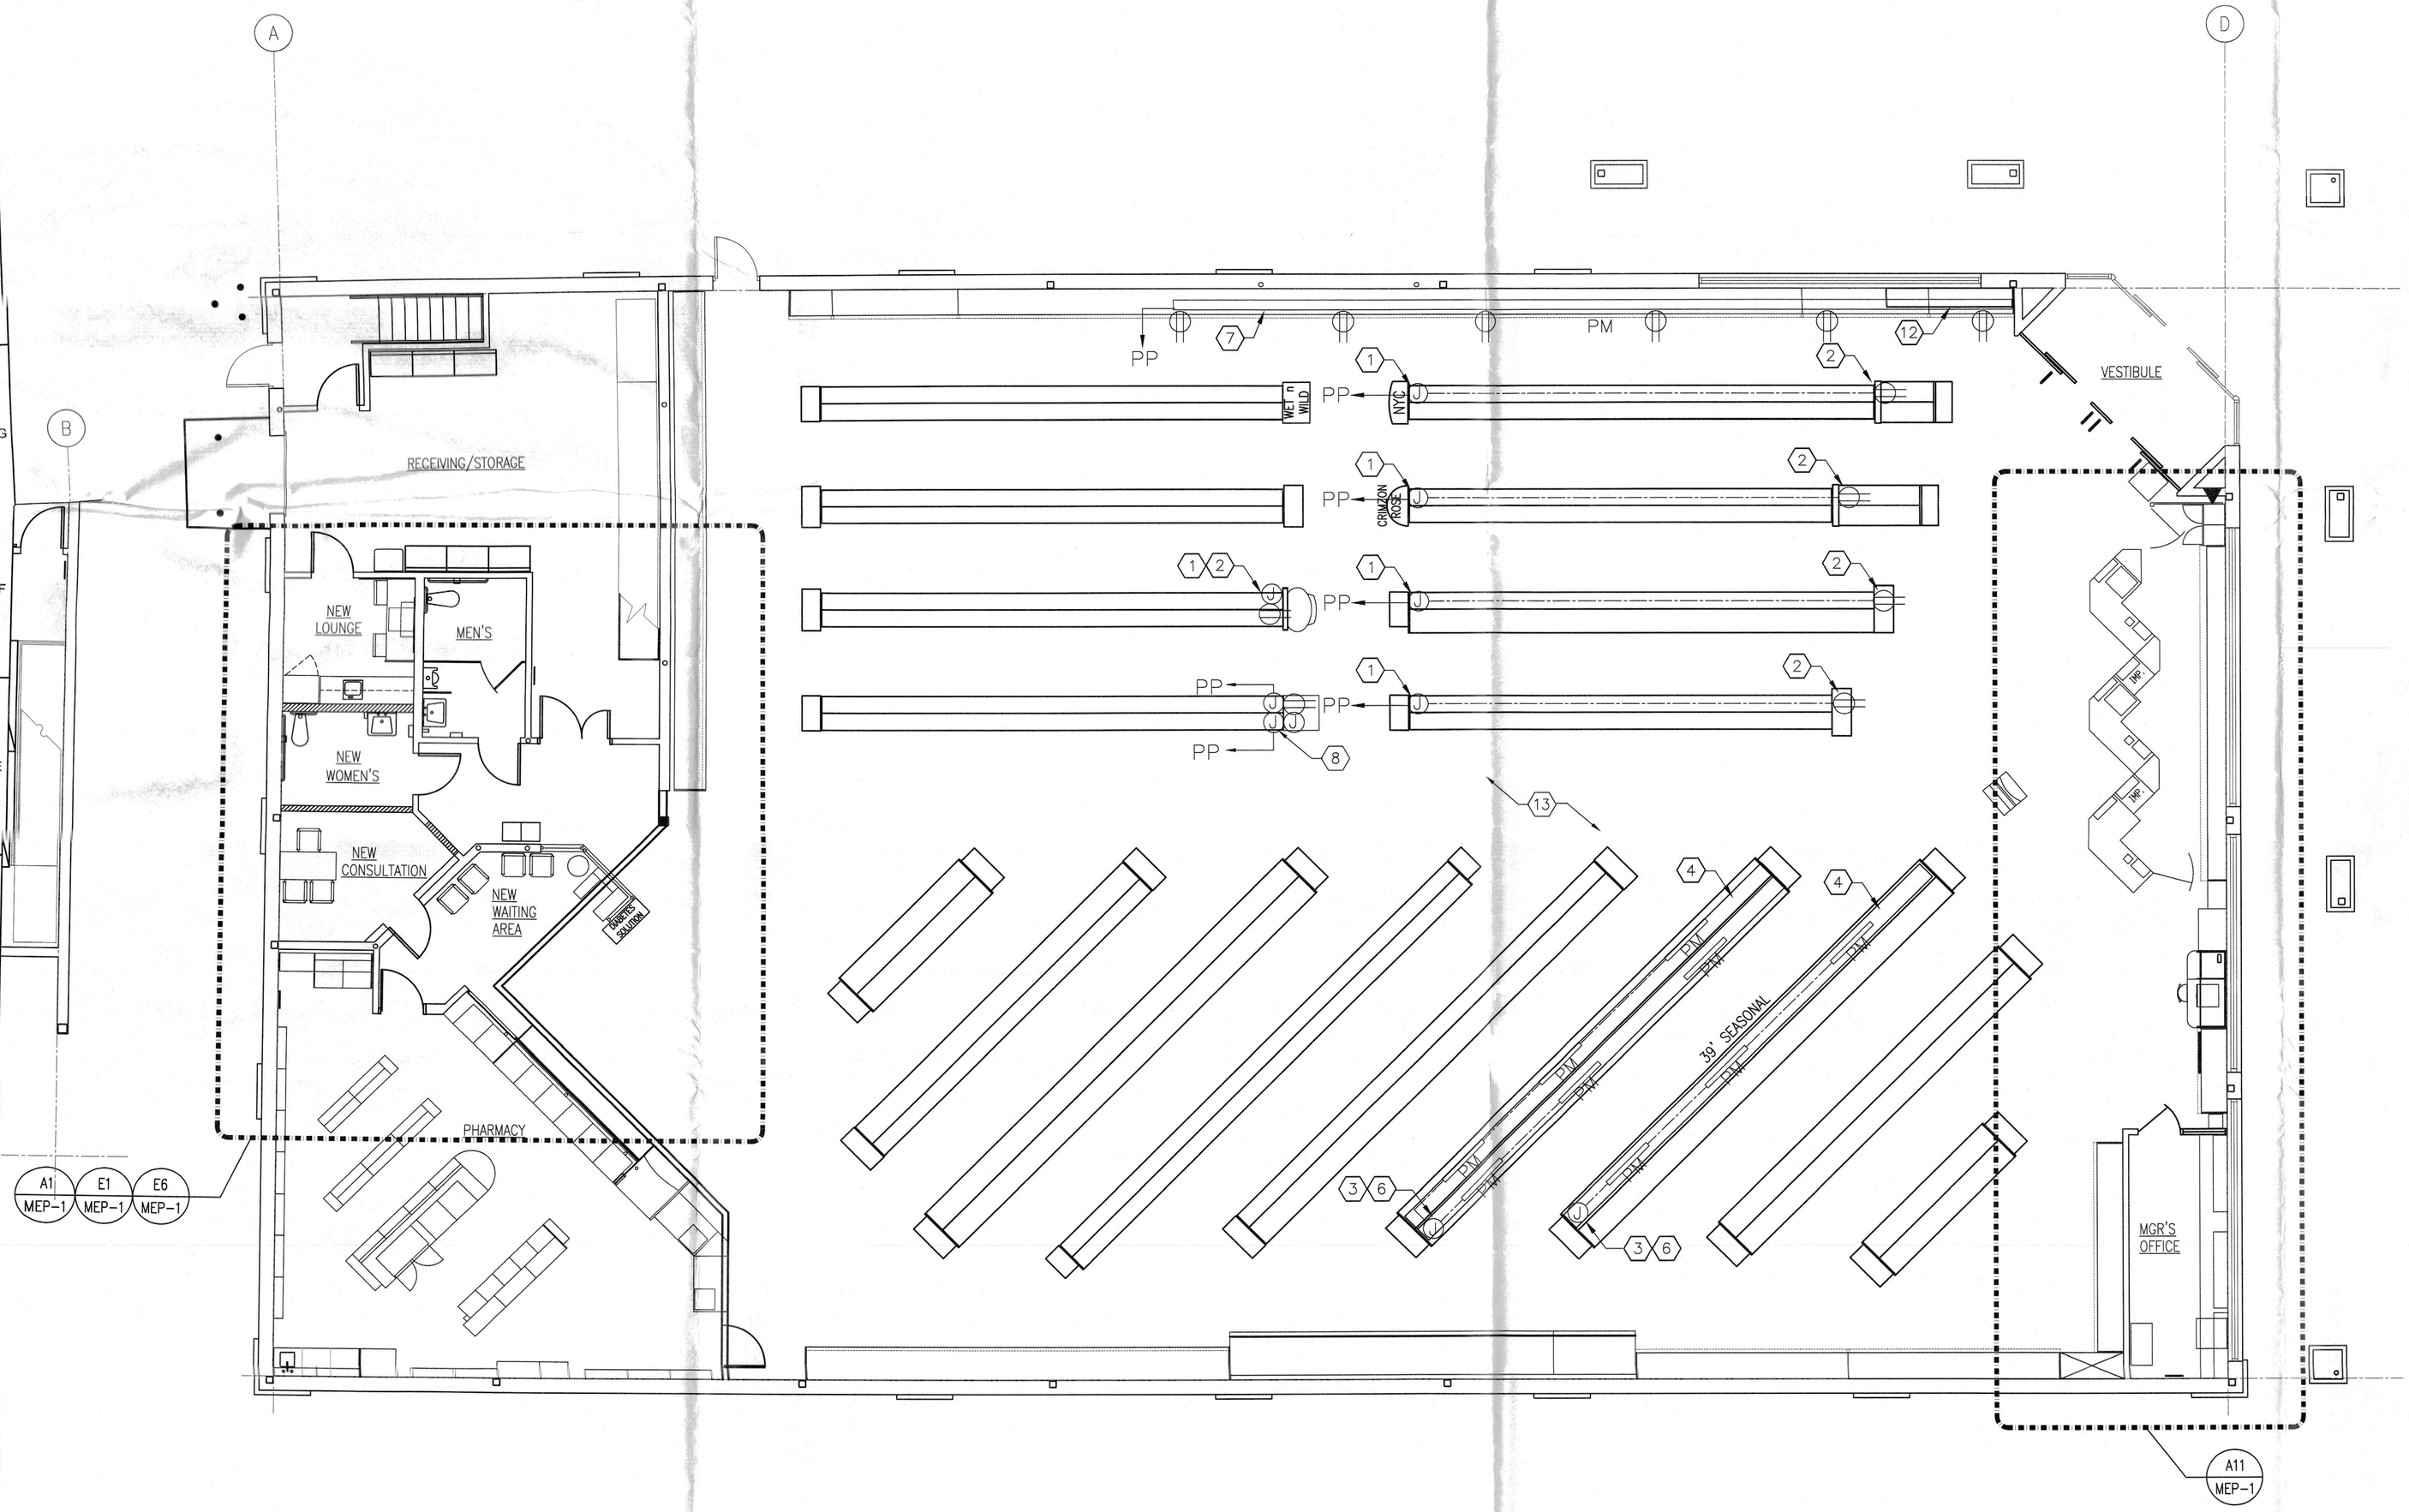

A1 ELECTRICAL PLAN
3/16" = 1'-0"

E-101 SHEET NOTES

1. E.C. TO INSTALL JUNCTION BOX IN CEILING FOR 3/4" CONDUIT DOWN TO FIXTURE TO DUPLEX RECEPT IN FIXTURE
2. E.C. TO INSTALL DUPLEX RECEPTICLE IN GONDOLA
3. JUNCTION BOX ABOVE CEILING FOR 3/4" CONDUIT DOWN TO PLUGMOLDS IN SEASONAL GONDOLAS. VERIFY LOCATIONS WITH RCM
4. SEASONAL GONDALAS. VERIFY LOCATIONS WITH RCM
5. PAINT ALL CONDUIT DOWN TO FIXTURES P-8
6. REUSE EXISTING CIRCUITS ON RELOCATED FIXTURES.
7. E.C. TO INSTALL CONTINUOUS GRAY PLUGMOLD IN REAR SIDE OF VALANCE AREA FOR FRAGRANCE AND COSMETICS CASE. PLUGMOLD TO HAVE OUTLETS 16" O.C. VERIFY EXACT LOCATION AND EXTENT WITH RCM. LENGTH APRROX 60'. CONFIRM EXACT LENGTH WITH RCM

8. E.C. TO INSTALL 2 JUNCTION BOXS' IN CEILING FOR (2) 110V./20 AMP CIRCUITS, DOWN THRU CONDUIT. (1) CIRCUIT WITH RECEPTICAL FOR 60" COOLER SHOWN, & (1) CIRCUIT TO JUNCTION BOX FOR FUTURE 70" COOLER REQUIRING BOTH PLUG-IN, AND HARDWIRED CIRCUIT

9 NOT USED

10. E.C. TO VERYFY LOCATION OF LOW VOLTAGE DROPS DOWN FROM MEZZANINE, PRIOR TO DEMOLITION OF EXISTING GOUND LEVEL WALLS

12. REMOVE EXISTING COSMETIC LIGHTS, AND RE-HANG ON NEW BRACKETS

13. E.C. TO REMOVE ALL FLOOR POWER BOX'S. CAP OFF CIRCUITS PER NEC.

ELECTRICAL LEGEND

- J — JUNCTION BOX
- P — POWER
- PM — PLUGMOLDS - SUPPLIED BY RITE AID INSTALLED BY E.C.
- QUAD RECEPTACLE - ISOLATED GROUND
- DUPLEX RECEPTACLE
- PP — DIRECT CIRCUIT TO POWER PANEL

GENERAL ELECTRICAL NOTES

A. UNLESS OTHERWISE NOTED, ALL RECEPTACLES ARE MOUNTED AT 22" AFF. (15" MIN. TO BOTTOM).
B. ALL SWITCHES ARE TO BE 48" A.F.F.MAX TO TOP OF BOX
C. OUTLETS AND JUNCTION BOXES IN FINISHED SPACES AND EXTERIOR ARE RECESSED UNLESS OTHERWISE NOTED.
D. ELECTRICAL CONTRACTOR TO FEILD VERIFY ALL NEW/REUSED CIRCUITING TO PANEL AS REQUIRED. ANY UNUSED CIRCUITING TO BE EXTRACTED BACK TO PANEL.
E. ALL WORK TO MEET NEC & LOCAL CODES.
F. RECEPTICLES OVER COUNTERS TO BE MOUNTED 44" A.F.F. MAX. TO TOP OF BOX.

Stampfl Associates
architecture
planning

711 Hyde Park
Doylestown, PA 18902
215.345.4609 p 215.345.4610 f
www.stampflhartke.com

REVISIONS

no.	description	date	chk'd by
	ISSUED FOR BID AND PERMIT	9/10/12	

SEAL

DRAWING NAME: ELECTRICAL FLOOR PLAN

STORE #11119 RITE AID

LOCATION: 644 WEST LANCASTER AVE. WAYNE, PA

RITE AID CORPORATION

12-1685 Rite Aid alterations

RA FIXT. PLAN rev.2, 8/13/12	current cub #2 10/11/11
project no. 2012618.025	drawn by: W. GRANT
date: 9/10/12	checked by: S. CLINTON
scale: AS NOTED	approved by: P.STAMPFL
sheet no.	

E-101

Copyright © 2012 by STAMPFL ASSOCIATES, LLC., Doylestown, PA 18902, phone number 215-345-4609. All rights reserved. The plans, elevations, drawings, illustrations and other material contained within this set are the property of STAMPFL HARTKE ASSOCIATES, LLC and may not be reproduced either in part or wholly, nor are they to be assigned to any third party, unless the permission of STAMPFL HARTKE ASSOCIATES, LLC is given in writing. Dimensions on the drawing shall have precedence over scaled dimensions. Contractors shall verify, and be responsible for all dimensions and conditions on the job, and this office must be notified of any variations from the dimensions and conditions shown on these drawings. All shop details must be submitted to this office for approval before proceeding with fabrication.

PRINTED ON : MONTH, DATE, YEAR
TIME: (TIME) EST

FIX	TYPE	MANUFACTURER	CATALOG NUMBER	ALTERNATE MANUFACTURER	CATALOG NUMBER	LAMPS	
A	2X4 FLUORESCENT RECESSED LIGHT FIXTURE	LITHONIA	2SP8-G-4-32-A12-120-GEB	–	–	F32T8/SP35/ECO	4' PREMIUM RECESSED, LENSED, FLUORESCENT FIXTURE
AE	2X4 FLUORESCENT RECESSED LIGHT FIXTURE EMERGENCY	LITHONIA	2SP8-G-4-32-A12-120-GEB-EL	–	–	F32T8/SP35/ECO	FIXTURE "A" WITH TWO LAMP EMERGENCY BATTERY PACK (NOMINAL 1400 LUMENS)
B	1X8 PER RX	LITHONIA	TRR-2-32-120-1/4 GEB PLF1 NARA	METALUX	RABTRCG-232-120-EB81-PI1	(4) F32T8/SP35	8' RECESSED TANDEM FIXTURE ELEC. BALLAST PLUG-IN LAY-IN
C	1X4 PER RX	LITHONIA	RR232 120 GEB PLF1 NARA	METALUX	RARCG 232-EB81-120 PI1	(2) F32T8/SP35	4' RECESSED FIXTURE ELEC. BALLAST PLUG-IN LAY-IN

M1 LIGHTING FIXTURE SCHEDULE

N.T.S. ** NOTE: ALL LAMPS PROVIDED BY ELECTRICAL CONTRACTOR.

FIXTURE	DESCRIPTION	CW	HW	SAN	VENT	MANUFACTURER	MODEL NUMBER	REMARKS
LAV	LAVATORY	1/2"	1/2"	1-1/2"	1-1/2" AS REQUIRED	AMERICAN STANDARD	REGALYN 4869.008	FAUCET – AMERICAN AMARILIS HERITAGE MODEL #6802.000. PROVIDE W/WALL HANGER. CONFIRM ADA COMPLIANCE WITH ARCHITECT AND LOCAL CODES.
WC-1	WATER CLOSET	1/2"	–	4"	2" AS REQUIRED	AMERICAN STANDARD	CADET 2377.100	SEAT: SOLID PLASTIC BEMIS MODEL #9400C SUPPLY SEAT COVER DISPENSERS BOBRICK MODEL #B-221 FOR EACH WATER CLOSET SUPPLIED AND INSTALLED BY O.C.. FLUSH LEVER ON OPEN SIDE

M11 PLUMBING FIXTURE SCHEDULE

N.T.S.

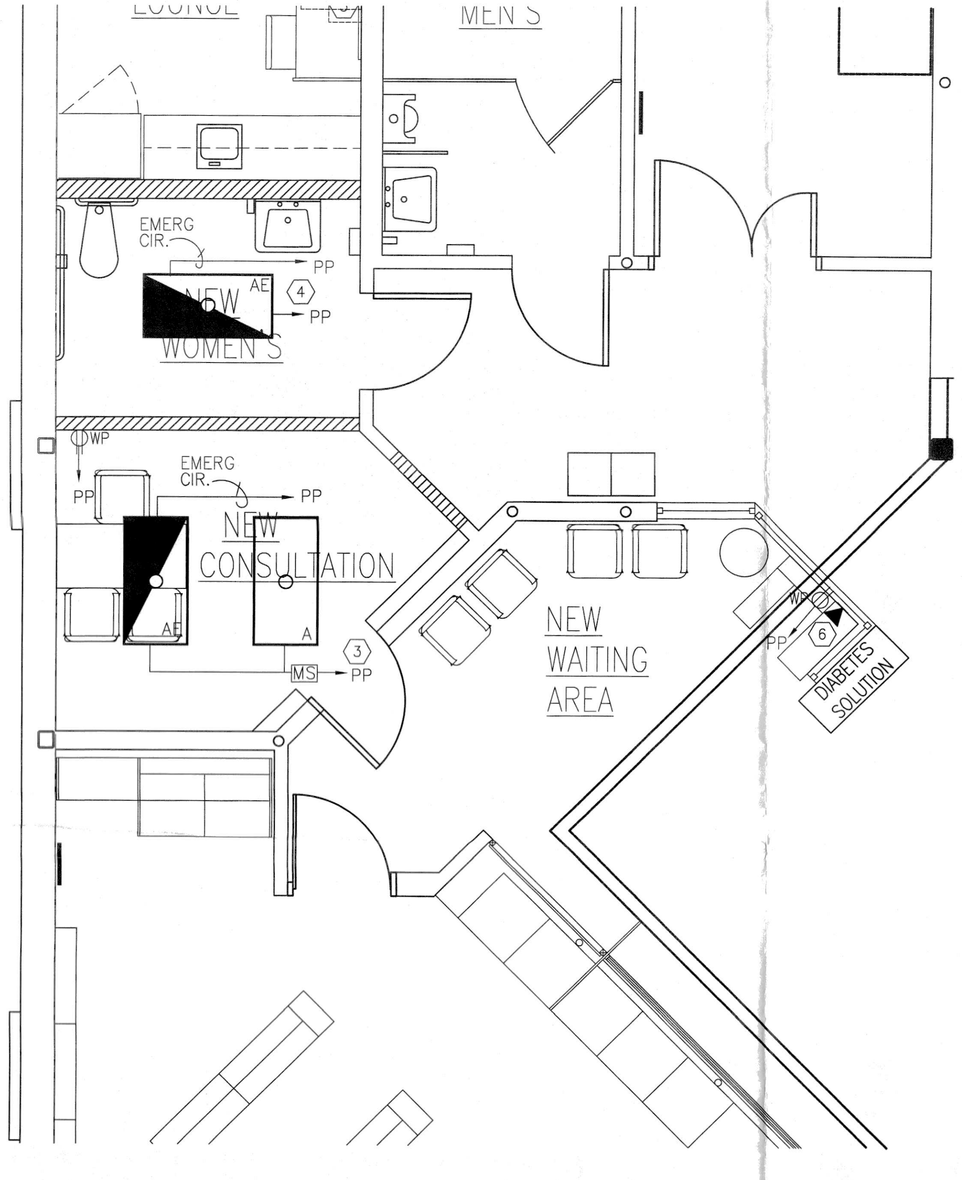

E1 ELECTRICAL PLAN

3/8" = 1'-0"

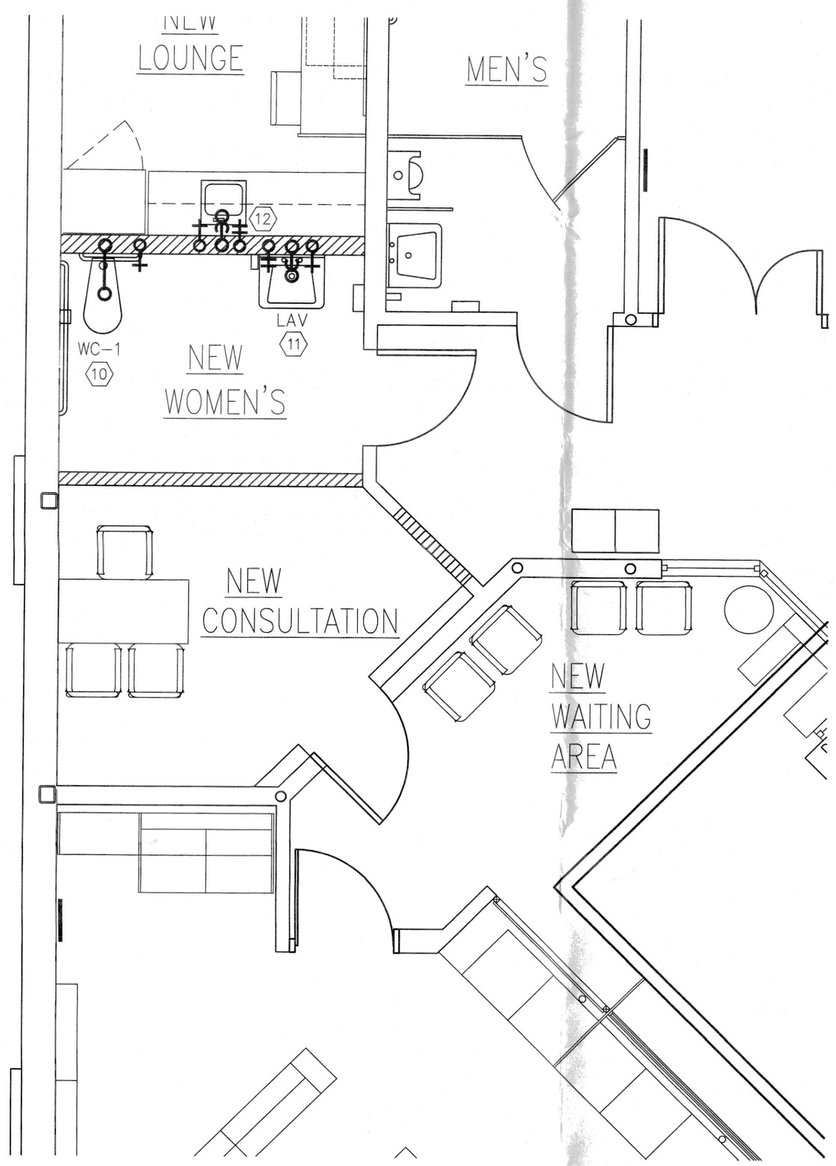

E6 PLUMBING PLAN

3/8" = 1'-0"

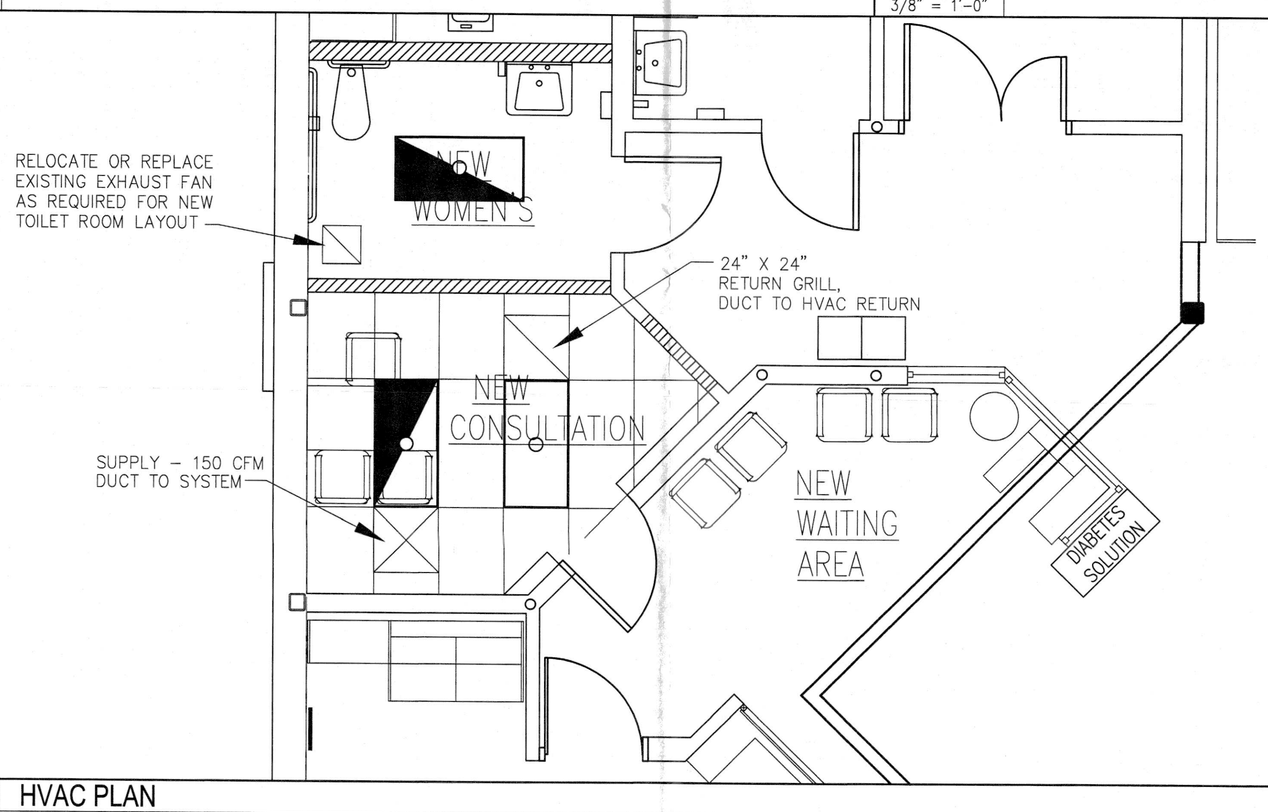

A1 HVAC PLAN

3/8" = 1'-0"

HVAC LEGEND

- RETURN HVAC DUCT
- SUPPLY HVAC DUCT

TERMINAL UNIT SPECIFICATION

1. CEILING SUPPLY DIFFUSER (CD)
   SUPPLY DIFFUSER SHALL BE TITUS MODEL TMSA FOR 24x24 LAY-IN CEILING, STANDARD WHITE FINISH, ROUND NECK AND BUTTERFLY BLADE DAMPER. ALL DIFFUSERS SHALL BE 2-WAY THROW.
2. RETURN AIR AND RELIEF GRILLES (RAG) (RG)
   RETURN GRILLES SHALL BE TITUS MODEL 50R-C FOR LAY-IN CEILING, STANDARD WHITE FINISH, 1"x1"x1" EGG CRATE CORE. RETURN AIR GRILLES (RAG) SHALL HAVE OPPOSED BLADE VOLUME DAMPER.
3. NO DUCTWORK IS TO BE SUSPENDED FROM ROOF DECKING.
4. MAXIMUM FLEX DUCT LENGTH 6'-0".

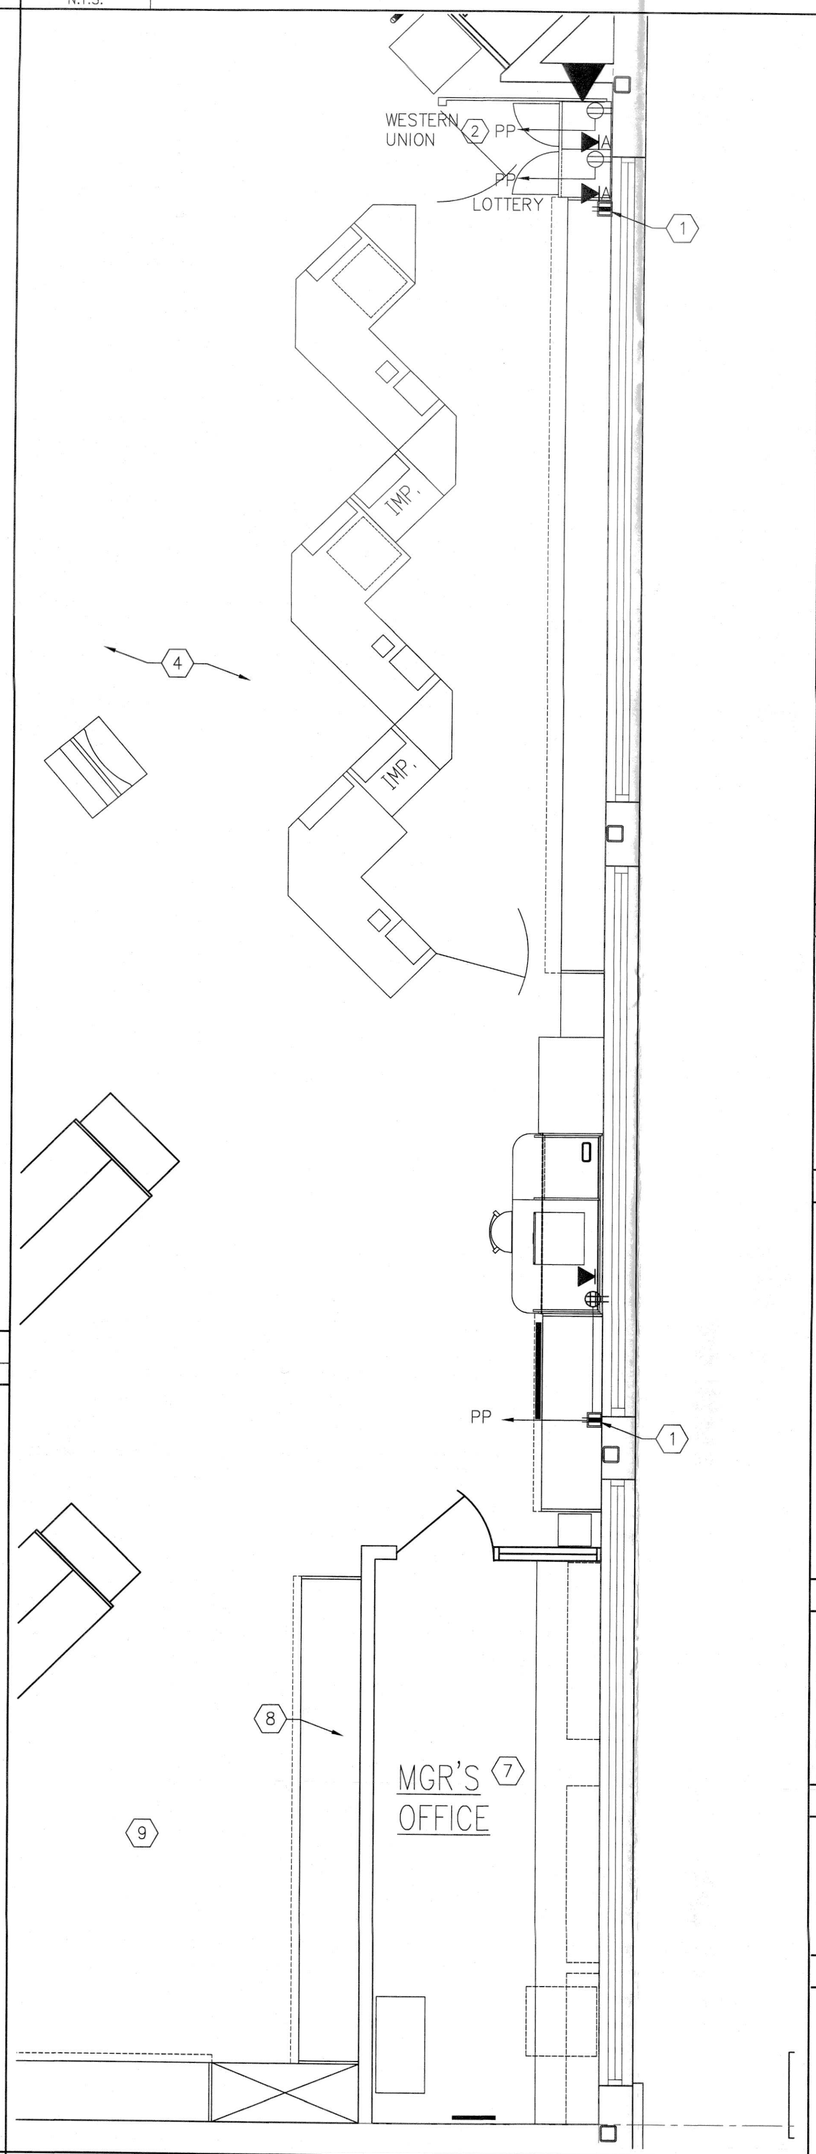

A11 PROPOSED FRONT OF STORE ELECTRICAL/DATA PLAN

3/8" = 1'-0"

MEP-1 ELECTRICAL SHEET NOTES

1. RELOCATE EXISTING 2-CELL POWER POLE.
2. RE-CIRCUIT RELOCATED EQUIPMENT TO IT'S ORIGINAL CIRCUIT
3. CONNECT LIGHTS IN NEW CONSULTATION ROOM TO EXISTING LIGHT POWER PANEL THRU SENSOR SWITCH. ONE LIGHT WIRED TO EMERGENCY LIGHTING CIRCUIT.
4. E.C. TO REMOVE ALL ELECTRICAL FLOOR BOXS', AND CAP-OFF CIRICUITS PER NEC
5. INSTALL NEW DUPLEX ABOVE COUNTER FOR MICROWAVE
6. INSTALL POWER AND OPEN J-BOX WITH PULL STRING FOR DATA AT BP MACHINE
7. E.C. TO COORECT ELECTRICAL AND LOW VOLTAGE IN MANAGERS OFFICE. FIELD VERIFY AND COORDINATE WITH RCM
8. E.C. TO REMOVE ELECTRICAL OUTLETS ON OUTSIDE (SALES AREA) WALL OF MANAGERS OFFICE
9. E.C. TO REMOVE POWER POLE AT AREA WHERE EXISTING PHOTO EQUIPMENT HAS BEEN REMOVED

PLUMBING SHEET NOTES

10. WC-1 WATER CLOSET
    INSTALL NEW 1/2" COLD WATER LINE TO NEW WC. CONNECT TO EXISTING CW. SUPPLY.
    CONNECT 4" SAN LINE TO EXISTING SAITATY MAIN BELOW SLAB.
    FIELD VERIFY POINT AND FLOW OF CONNECTION.
11. LAV
    INSTALL NEW 1/2" HOT AND C.W. TO NEW LAV. CONNECT TO EXISTING H. & C.W. SUPPLY LINES.
    CONNECT NEW 1-1/2" SAN. LINE IN WALL TO SANITARY LINE AT WC-1
    CONNECT 1-1/2" VENT UP TO EXISTING SANITARY VENT SYSTEM.
10. CONNECT 2" WASTE, AND 1/2" HOT AND COLD LINES INTO RELOCATED LOUNGE SINK

PLUMBING LEGEND

- COLD WATER SUPPLY LINE
- HOT WATER SUPPLY LINE
- SAN. WASTE LINE W/ TRAP TO DROP-IN WALL

ELECTRICAL LEGEND

- DUPLEX RECEPTACLE – MOUNT AT 20"A.F.F. UNLESS OTHERWISE NOTED
- GFI DUPLEX RECEPTACLE – GROUND FAULT INTERRUPTER
- WP GFI DUPLEX RECEPTACLE – WEATHERPROOF W/ GROUND FAULT INTERRUPTER
- QUAD RECEPTACLE – ISOLATED GROUND
- DUPLEX RECEPTACLE – ISOLATED GROUND
- QUAD RECEPTACLE – MOUNT AT 20" UNLESS OTHERWISE NOTED
- POWER POLE SUPPLIED BY RITE AID.
- CEILING MOUNTED RECEPTACLE – MATCH RECEPT. & COVER COLOR TO CEILING
- KP KEYPAD
- CB CUSTOMER CALL BUTTON
- J JUNCTION BOX
- PP HOMERUN TO POWER PANEL
- T THERMOSTAT
- MS MOTION SENSOR
- P POWER POLE

GENERAL ELECTRICAL NOTES

A. UNLESS OTHERWISE NOTED, ALL RECEPTACLES ARE MOUNTED AT 22" AFF.
B. UNLESS OTHERWISE NOTED, ALL MOUNTING HEIGHTS LISTED ARE TO THE CENTER OF THE WALL BOX OR DEVICE.
C. OUTLETS AND JUNCTION BOXES IN FINISHED SPACES AND EXTERIOR ARE RECESSED UNLESS OTHERWISE NOTED.
D. ELECTRICAL CONTRACTOR TO FEILD VERIFY ALL NEW/REUSED CIRCUITING TO PANEL AS REQUIRED. ANY UNUSED CIRCUITING TO BE EXTRACTED BACK TO PANEL.
E. ALL WORK TO MEET NEC & LOCAL CODES.

DATA/TELE LEGEND

- DATA RECEPTACLE
- TELEPHONE RECEPTACLE
- DATA BY ATM/ LOTTERY

GENERAL DATA/TELE NOTES

A. SECURITY, MUSIC AND TELEPHONE SYSTEM SHALL BE PROVIDED BY RITE AID. THE CONTRACTOR SHALL PROVIDE ALL JB'S, RECEPTACLES, CONDUIT AND PULL LINES.
B. ALL TELEPHONE, DATA, COAX AND OTHER LOW VOLTAGE WIRING SHALL BE SUPPORTED WITH HANGERS ATTACHED TO ROOF STRUCTURE. ALL LOW VOLTAGE WIRING BY 'CROSSCOM' OR 'SPENCER

Stampfl Associates
architecture
planning
711 Hyde Park
Doylestown, PA 18902
215.345.4609 p 215.345.4610 f.
www.stampflhartke.com

no.	description	date	chk'd by
	ISSUED FOR BID AND PERMIT	9/10/12	

REVISIONS

SEAL

RA FIXT. PLAN rev.2, 8/13/12	current cub #2 10/11/11
project no 2012618.025	drawn by: W. GRANT
date: 9/10/12	checked by: S. CLINTON
scale: AS NOTED	approved by: P.STAMPFL
sheet no.	

DRAWING NAME: ELECTRICAL/ DATA/ PLUMBING AND HVAC PLAN

RITE AID CORPORATION

RITE AID

STORE #11119

LOCATION: 644 WEST LANCASTER AVE. WAYNE, PA

MEP-1

PRINTED ON : MONTH, DATE, YEAR
TIME: (TIME) EST

Copyright © 2012 by STAMPFL ASSOCIATES, LLC, Doylestown, PA 18902, phone number 215-345-4609. All rights reserved. The plans, elevations, drawings, illustrations and other material contained within this set are the property of STAMPFL ASSOCIATES, LLC. and may not be reproduced either in part or wholly, nor are they to be assigned to any third party, without the express written permission of STAMPFL ASSOCIATES, LLC. Written dimensions on the drawing shall have precedence over scaled dimensions. Contractors shall verify, and be responsible for all dimensions and conditions on the job, and this office must be notified of any variations from the dimensions and conditions shown on these drawings. All shop details must be submitted to this office for approval before proceeding with fabrication.